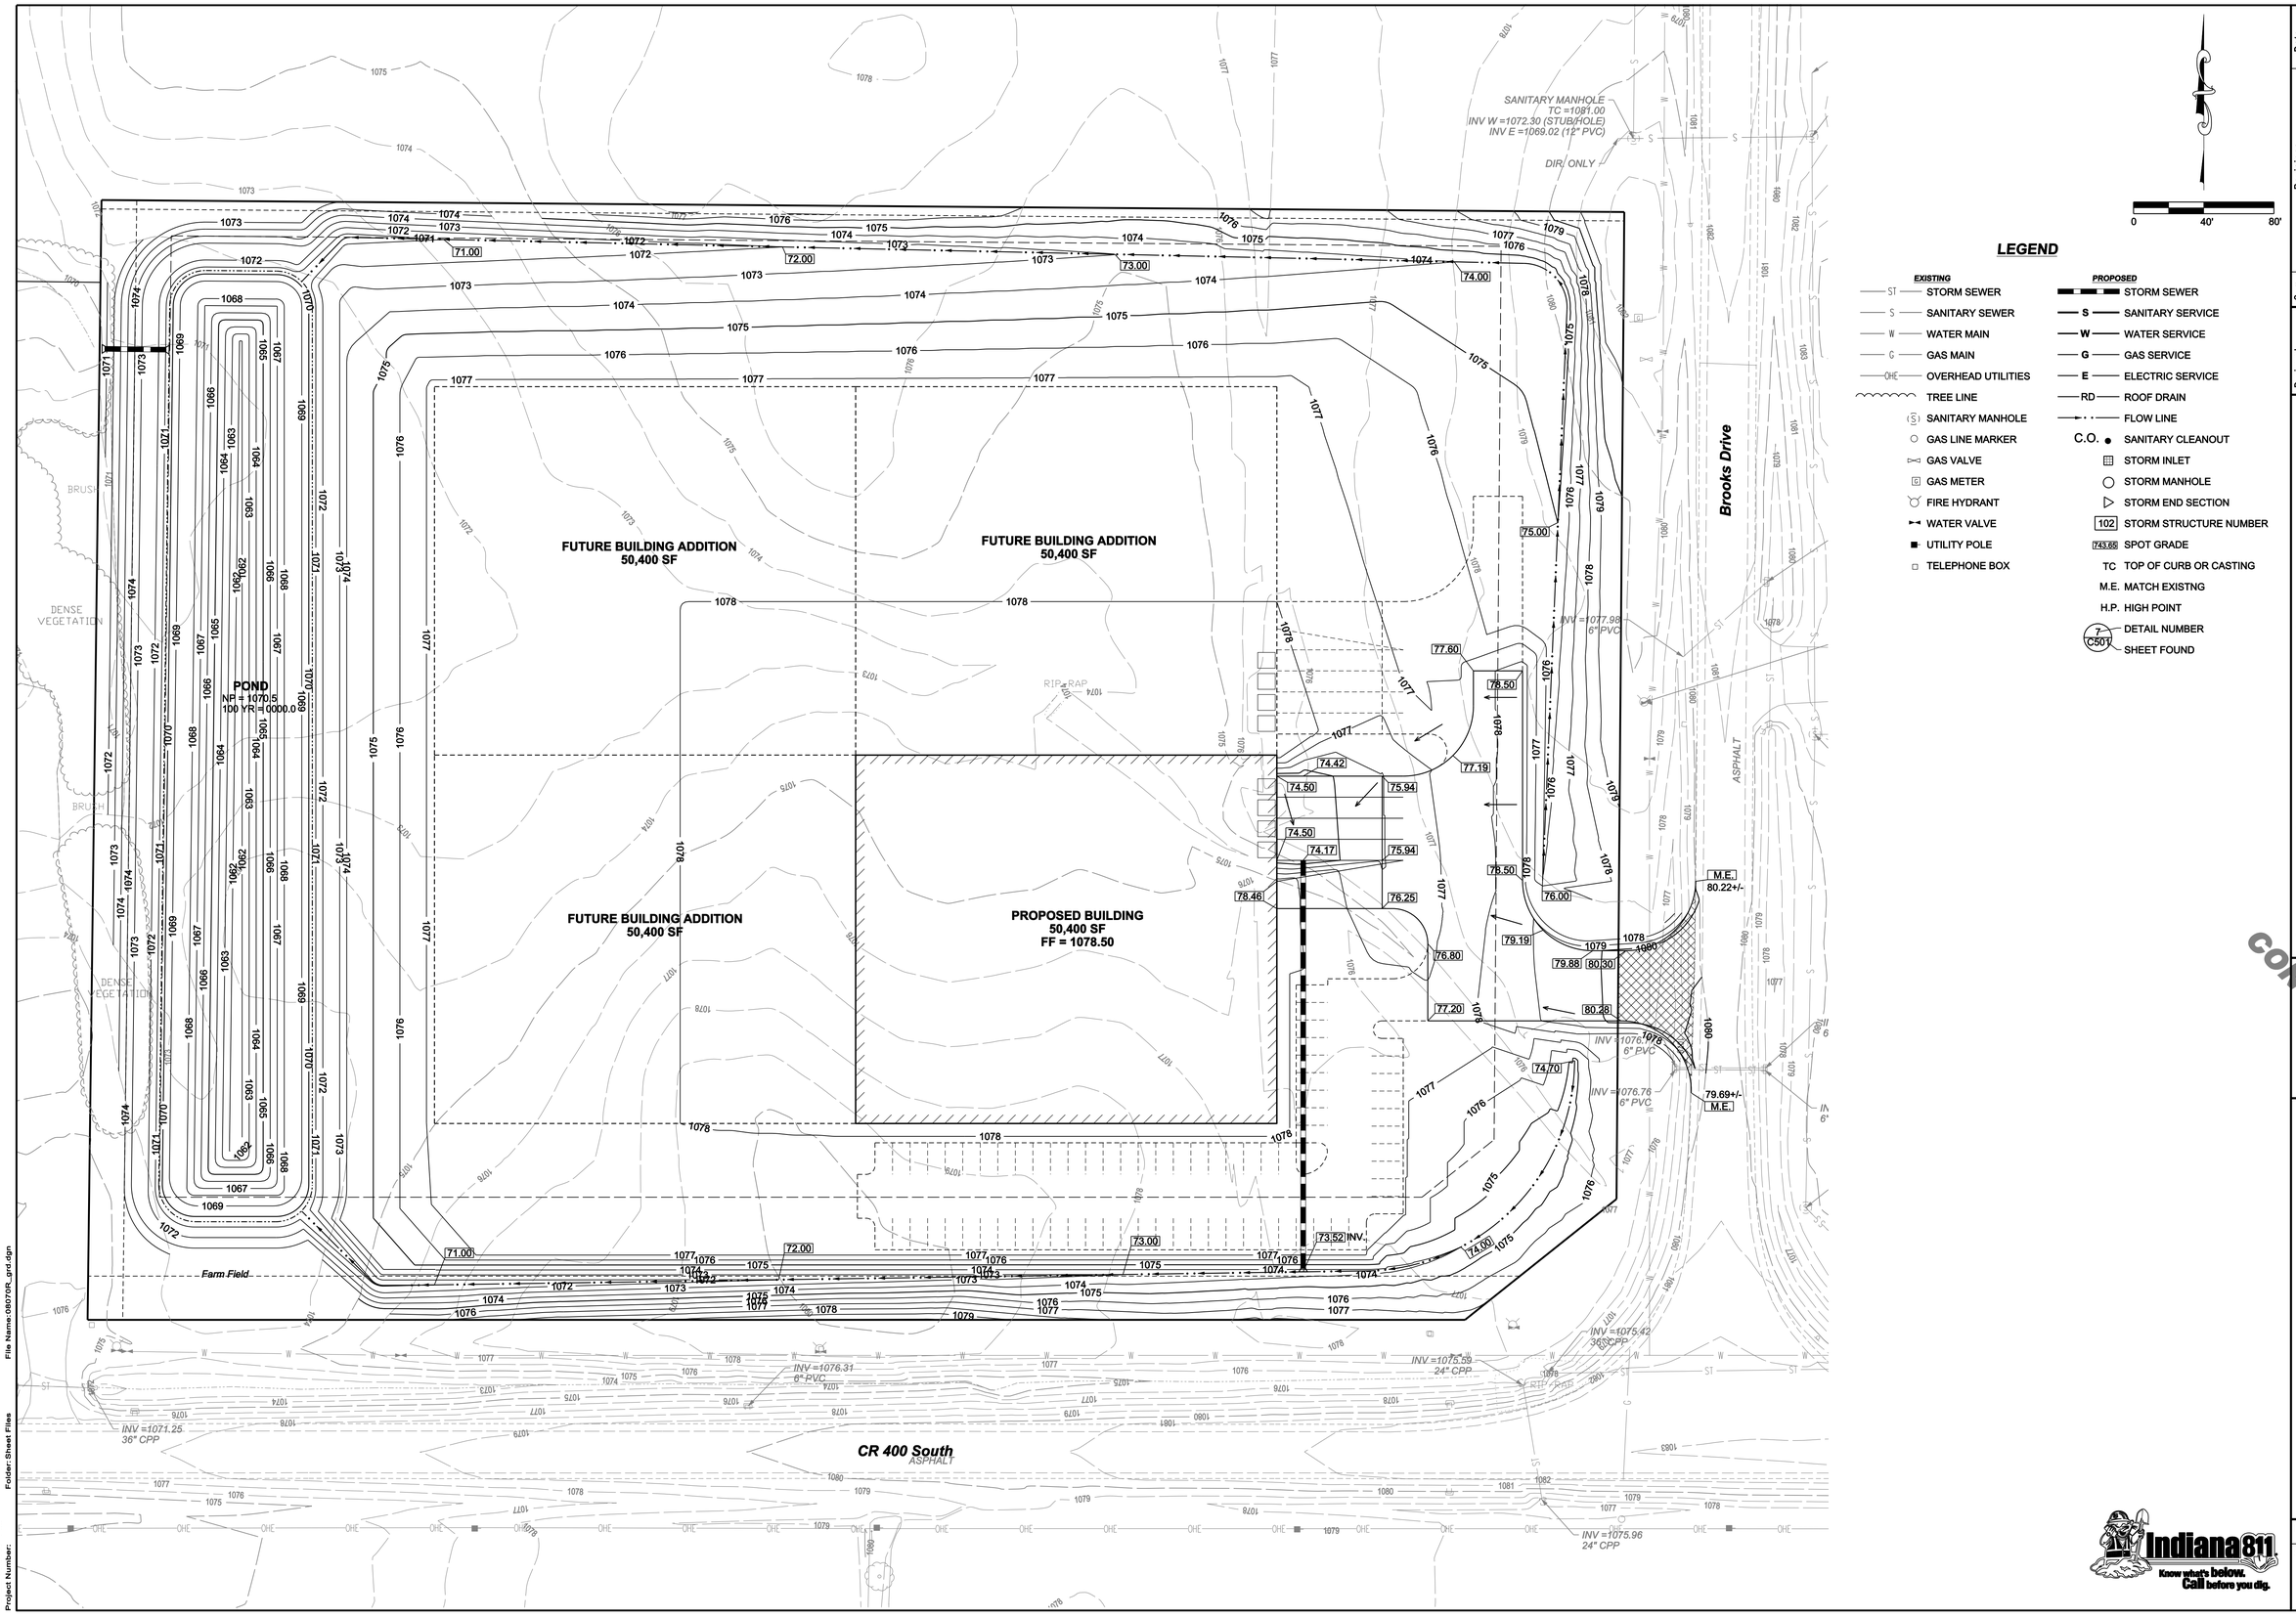

LEGEND

EXISTING		PROPOSED	
ST	STORM SEWER	S	SANITARY SERVICE
S	SANITARY SEWER	W	WATER SERVICE
W	WATER MAIN	G	GAS SERVICE
G	GAS MAIN	E	ELECTRIC SERVICE
OHE	OVERHEAD UTILITIES	RD	ROOF DRAIN
	TREE LINE		FLOW LINE
S	SANITARY MANHOLE	C.O.	SANITARY CLEANOUT
	GAS LINE MARKER		STORM INLET
	GAS VALVE		STORM MANHOLE
G	GAS METER		STORM END SECTION
	FIRE HYDRANT	102	STORM STRUCTURE NUMBER
	WATER VALVE	743.65	SPOT GRADE
	UTILITY POLE	TC	TOP OF CURB OR CASTING
	TELEPHONE BOX	M.E.	MATCH EXISTNG
		H.P.	HIGH POINT
		7 / C501	DETAIL NUMBER / SHEET FOUND

Sym.	Revisions	Date

Designed:
Drawn: SJH
Checked:
Scale: 1" = 40'
Date:

GRADING AND DRAINAGE PLAN

HENRY TOWNSHIP
HENRY COUNTY, INDIANA

NOT FOR CONSTRUCTION

BANNING ENGINEERING
853 COLUMBIA ROAD, SUITE #101
PLAINFIELD, IN 46168
BUS: (317) 707-3700, FAX: (317) 707-3800
E-MAIL: Banning@BanningEngineering.com
WEB: www.BanningEngineering.com

Project No: 08070R
Sheet No: C000

Indiana 811 Know what's below. Call before you dig.

06/01/2012, 02:13 PM
SCALE: 40.0000 ' / in.
Project Number:
Folder: Sheet Files
File Name: 08070R_grd.dgn